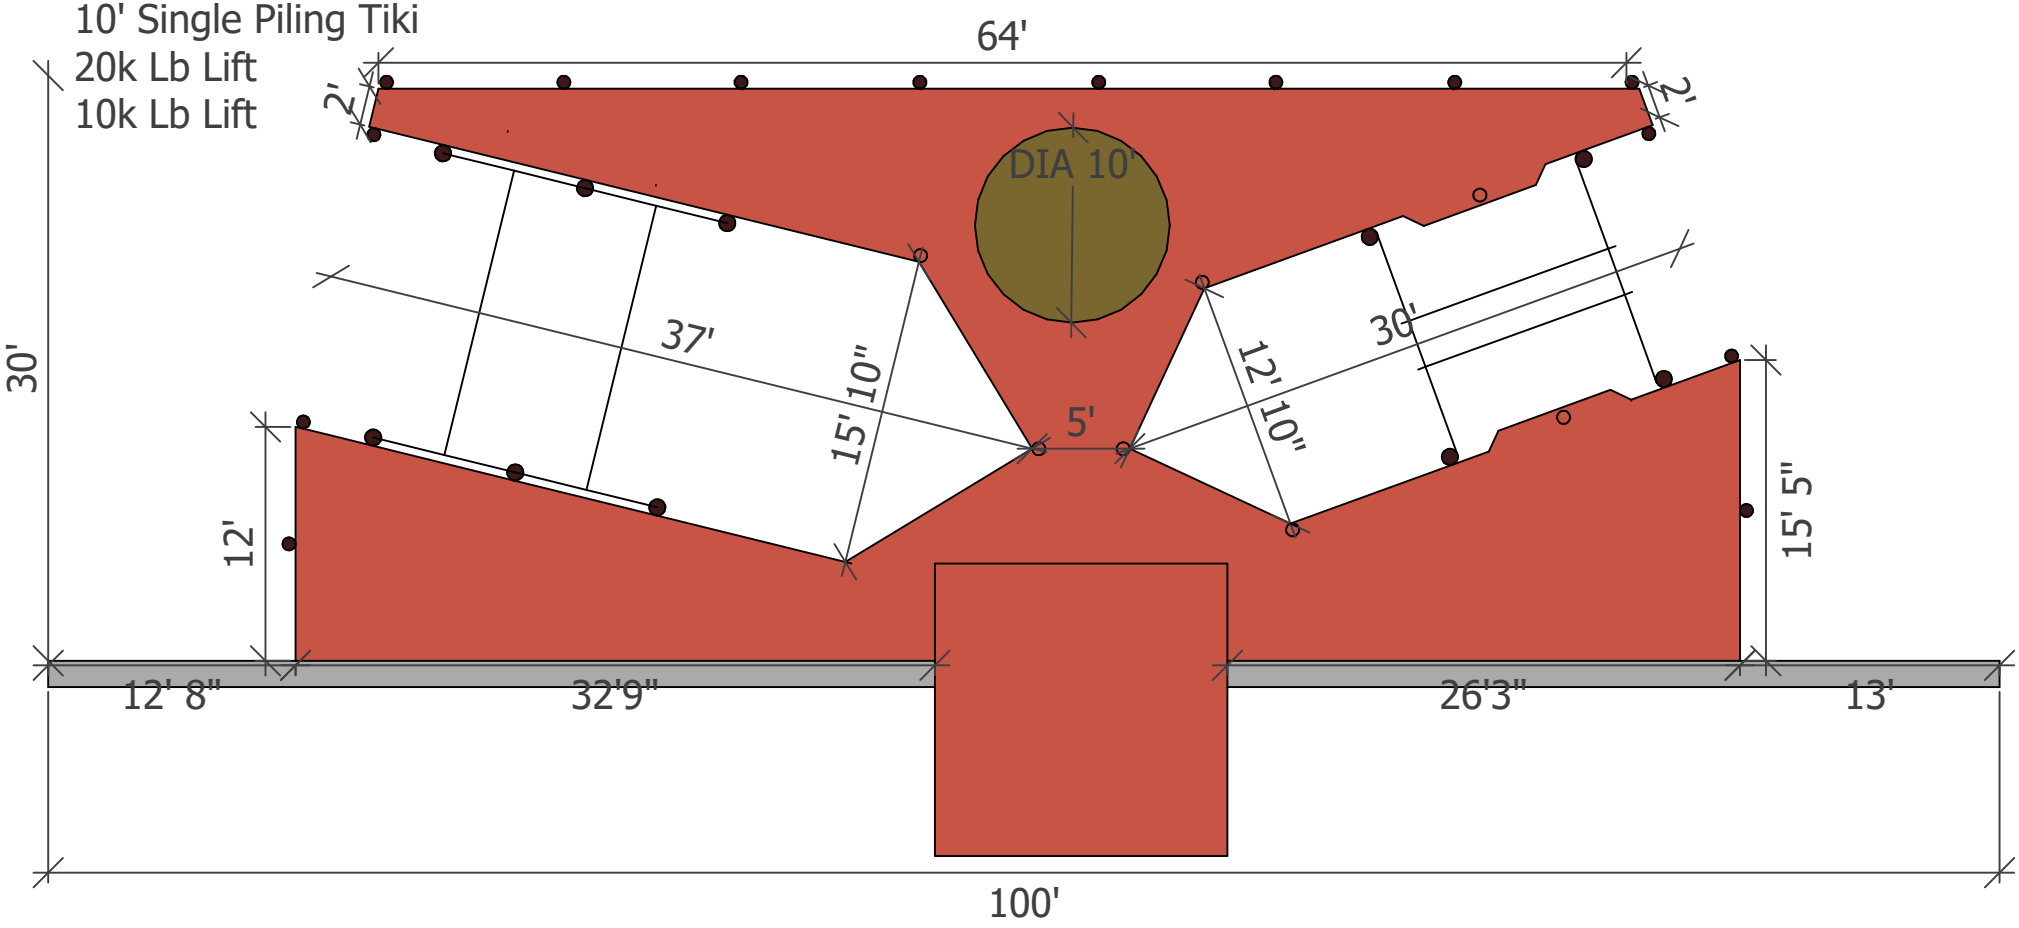New Dock 1158 SF
Deck Over Cantilever 225 SF
10' Single Piling Tiki
20k Lb Lift
10k Lb Lift